
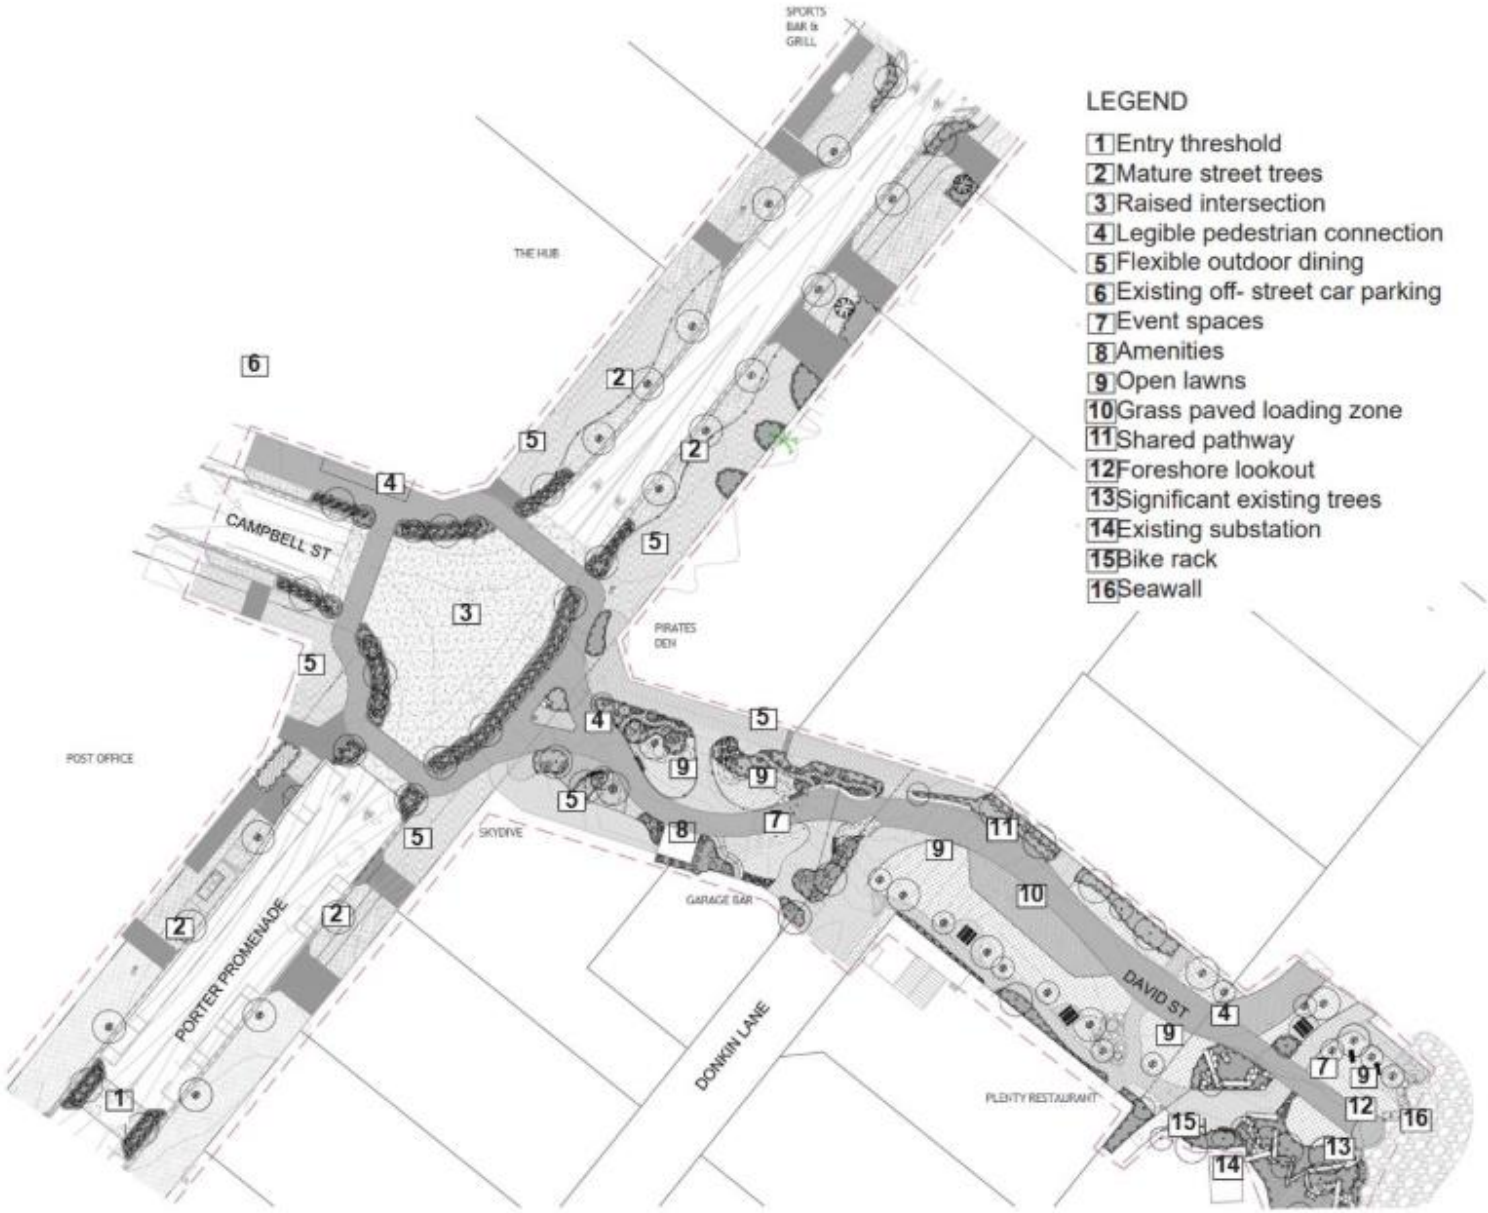
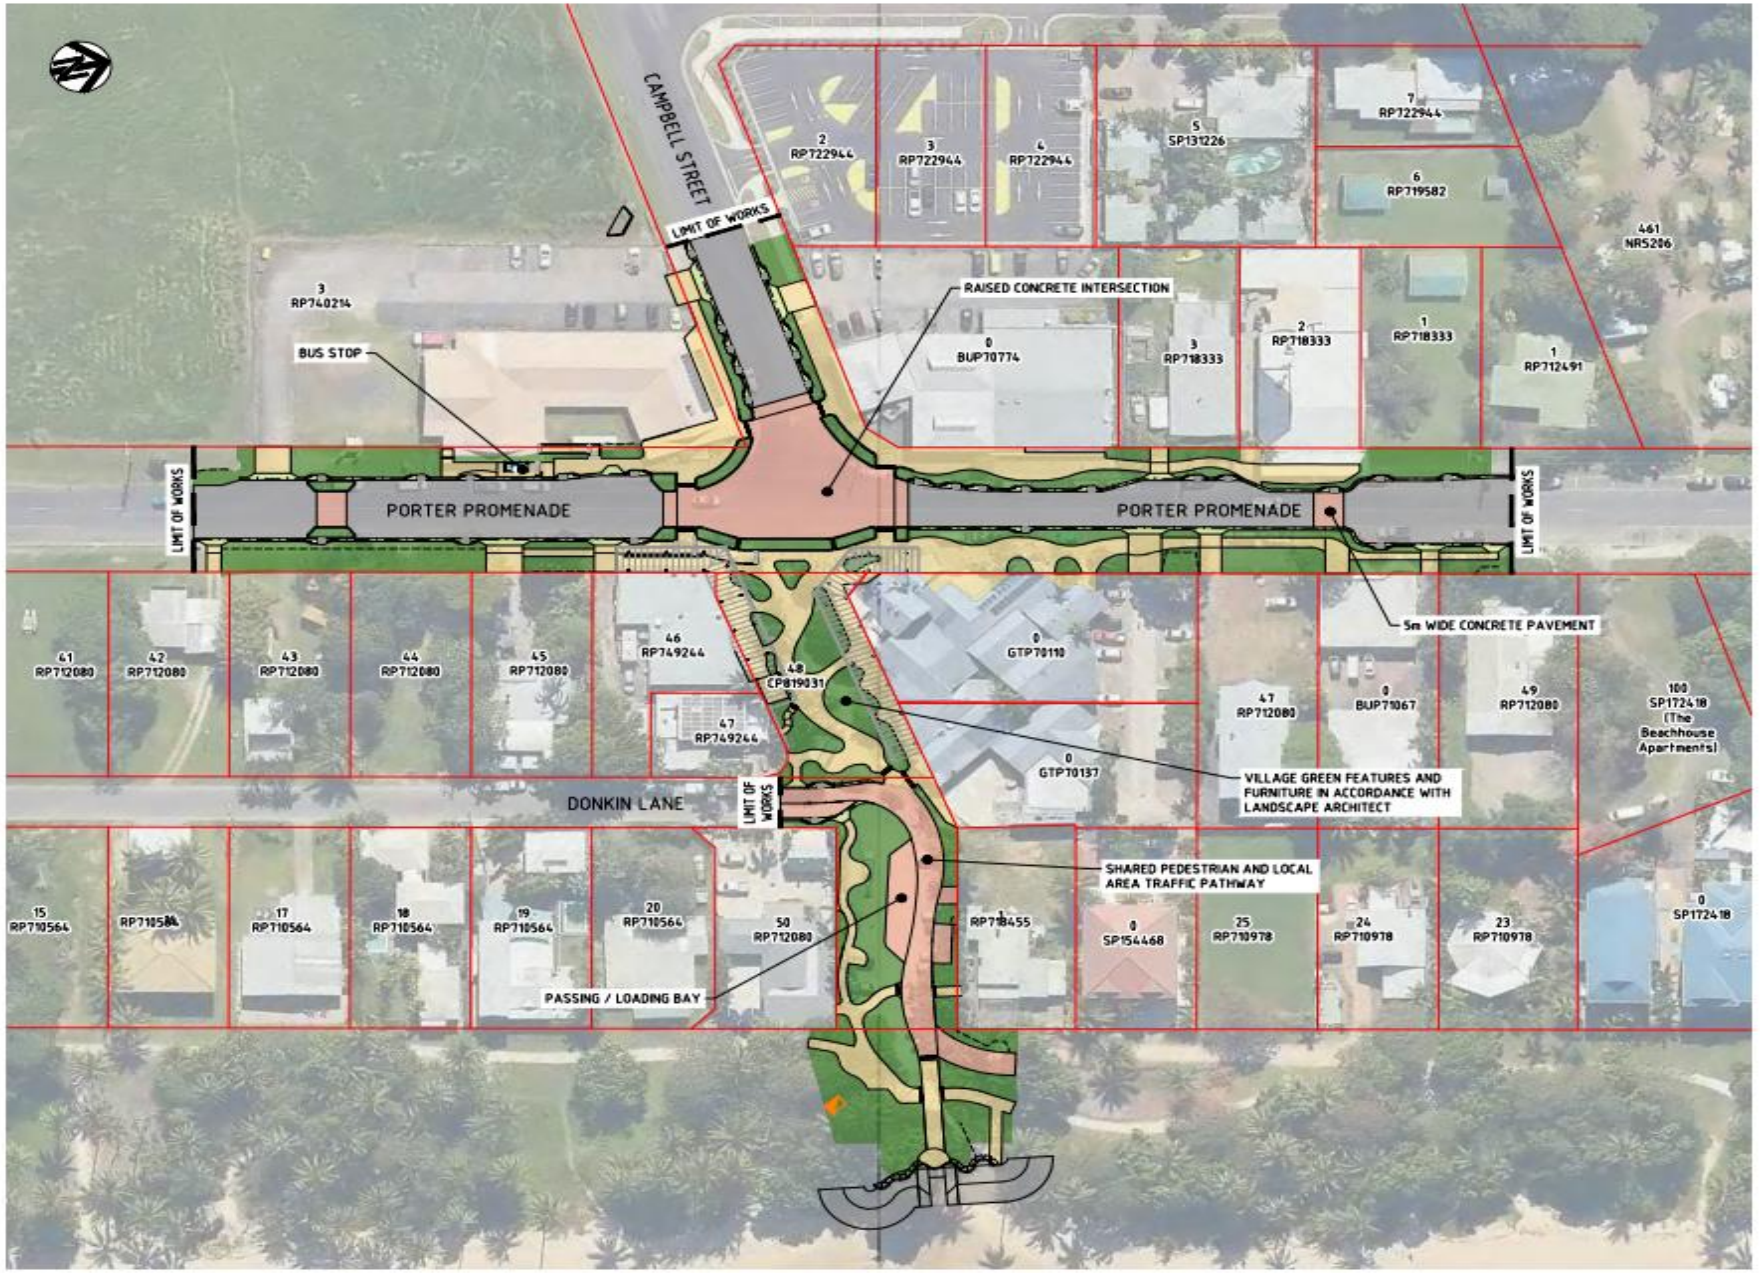



Site Aerial View


CAMPBELL STREET
LIMIT OF WORKS
RAISED CONCRETE INTERSECTION
BUS STOP
PORTER PROMENADE
PORTER PROMENADE
LIMIT OF WORKS
LIMIT OF WORKS
5m WIDE CONCRETE PAVEMENT
DONKIN LANE
LIMIT OF WORKS
VILLAGE GREEN FEATURES AND FURNITURE IN ACCORDANCE WITH LANDSCAPE ARCHITECT
SHARED PEDESTRIAN AND LOCAL AREA TRAFFIC PATHWAY
PASSING / LOADING BAY

Site Plan

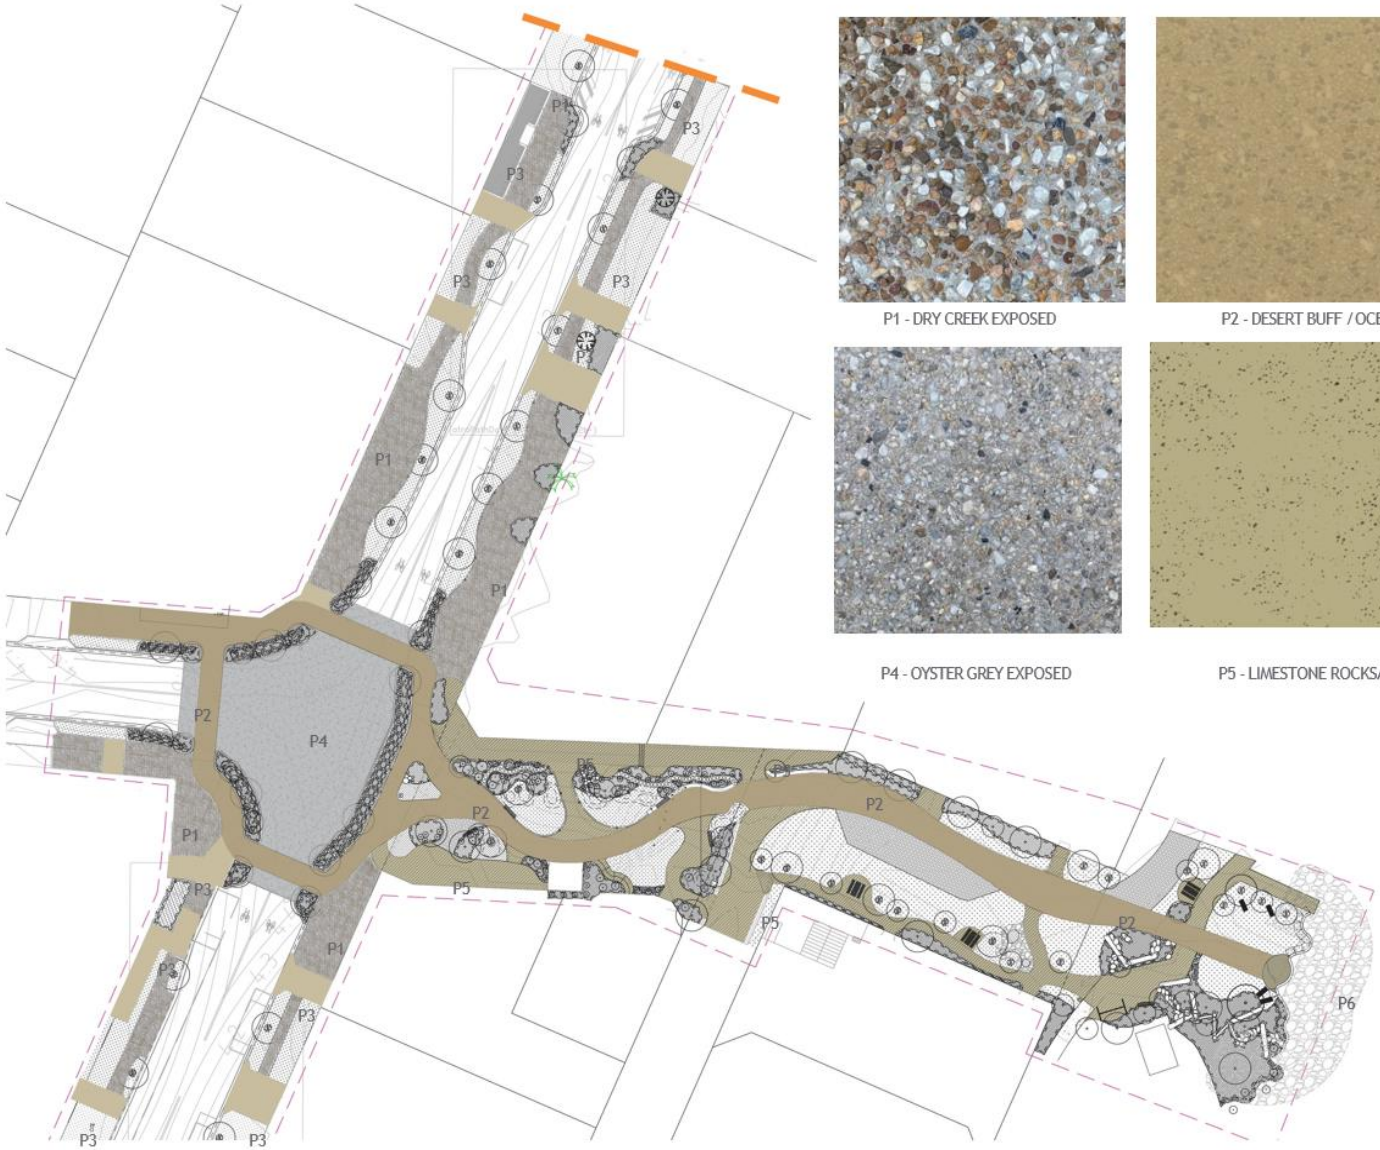

Surface Finishes

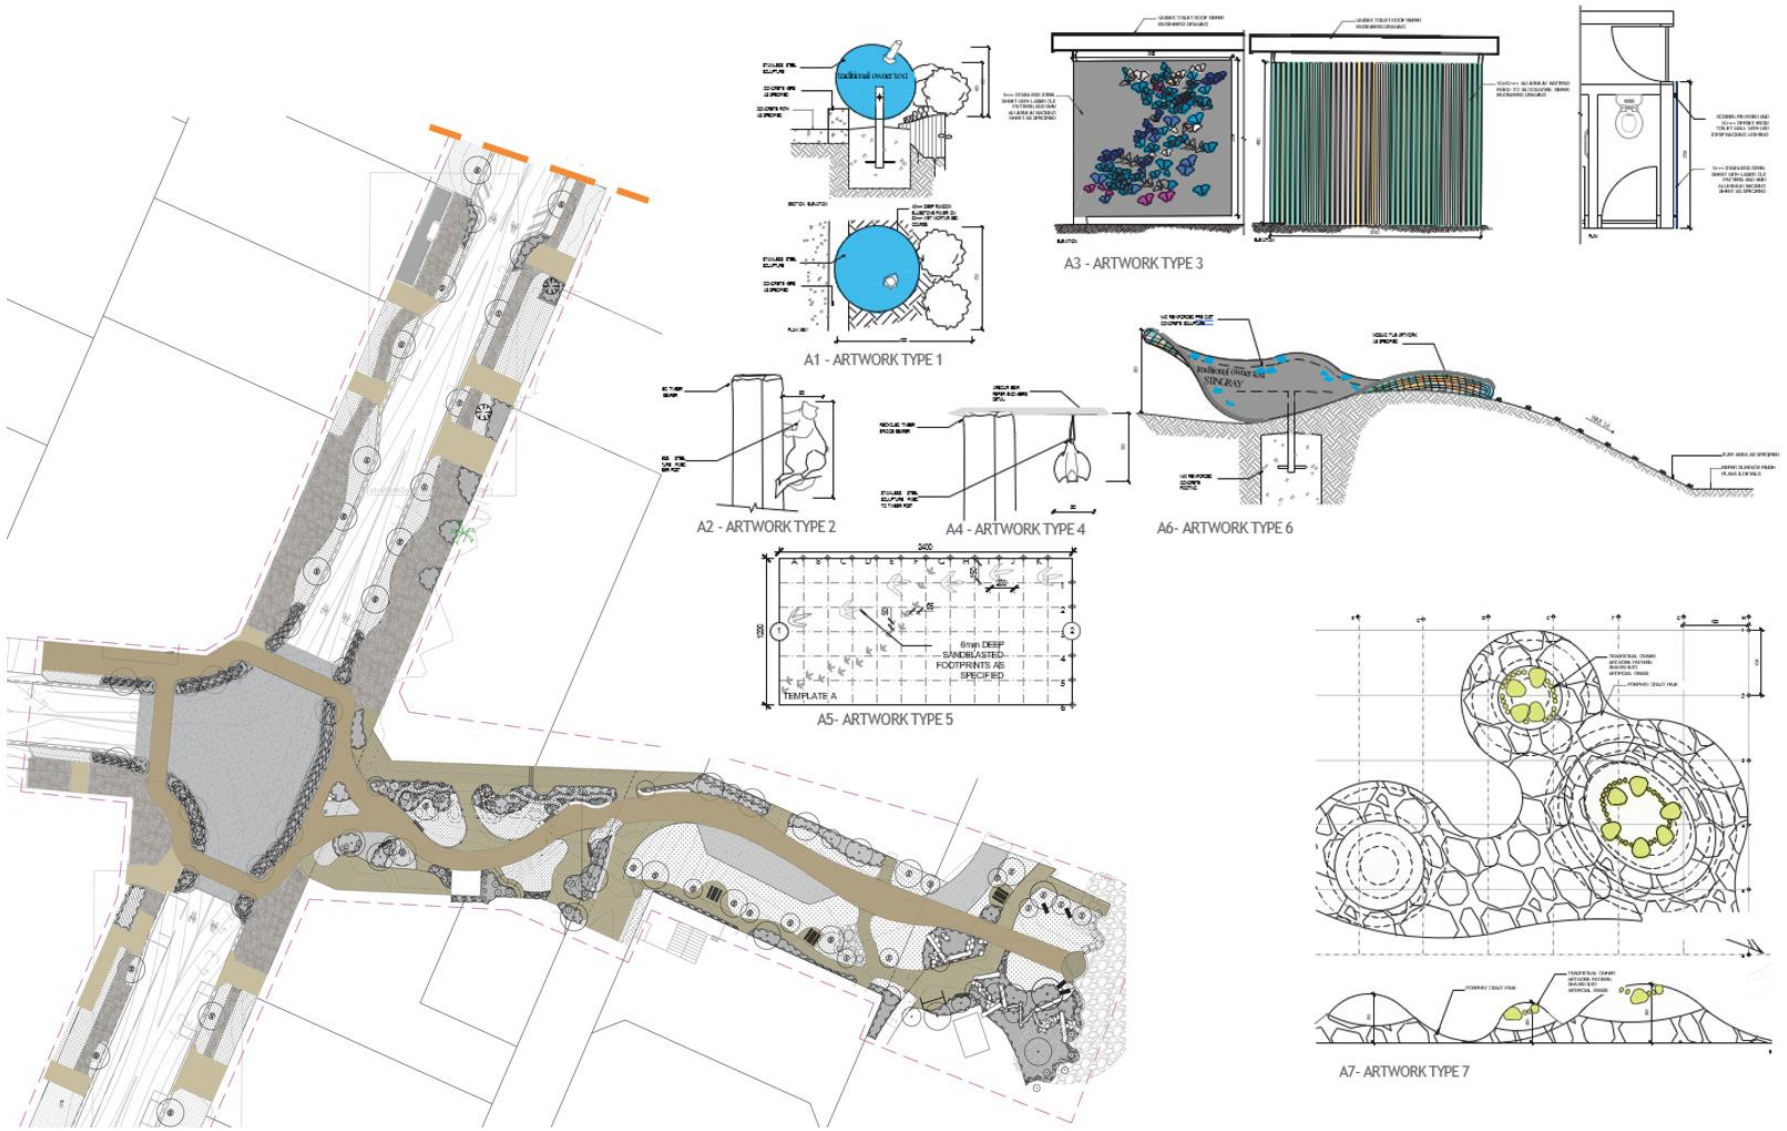
A1 - ARTWORK TYPE 1
A3 - ARTWORK TYPE 3
A2 - ARTWORK TYPE 2
A4 - ARTWORK TYPE 4
A6- ARTWORK TYPE 6
6mm DEEP SANDBLASTED FOOTPRINTS AS SPECIFIED
TEMPLATE A
A5- ARTWORK TYPE 5
A7- ARTWORK TYPE 7

Artwork