


K:\Projects\104643 Kurrimine Beach Boat Ramp Carpark\3 Working Model (CAD and CSD or 12D)\104643.dwg - PRINTED ON 19/01/2026 - BY Aranda Gallaguijos, Felipe

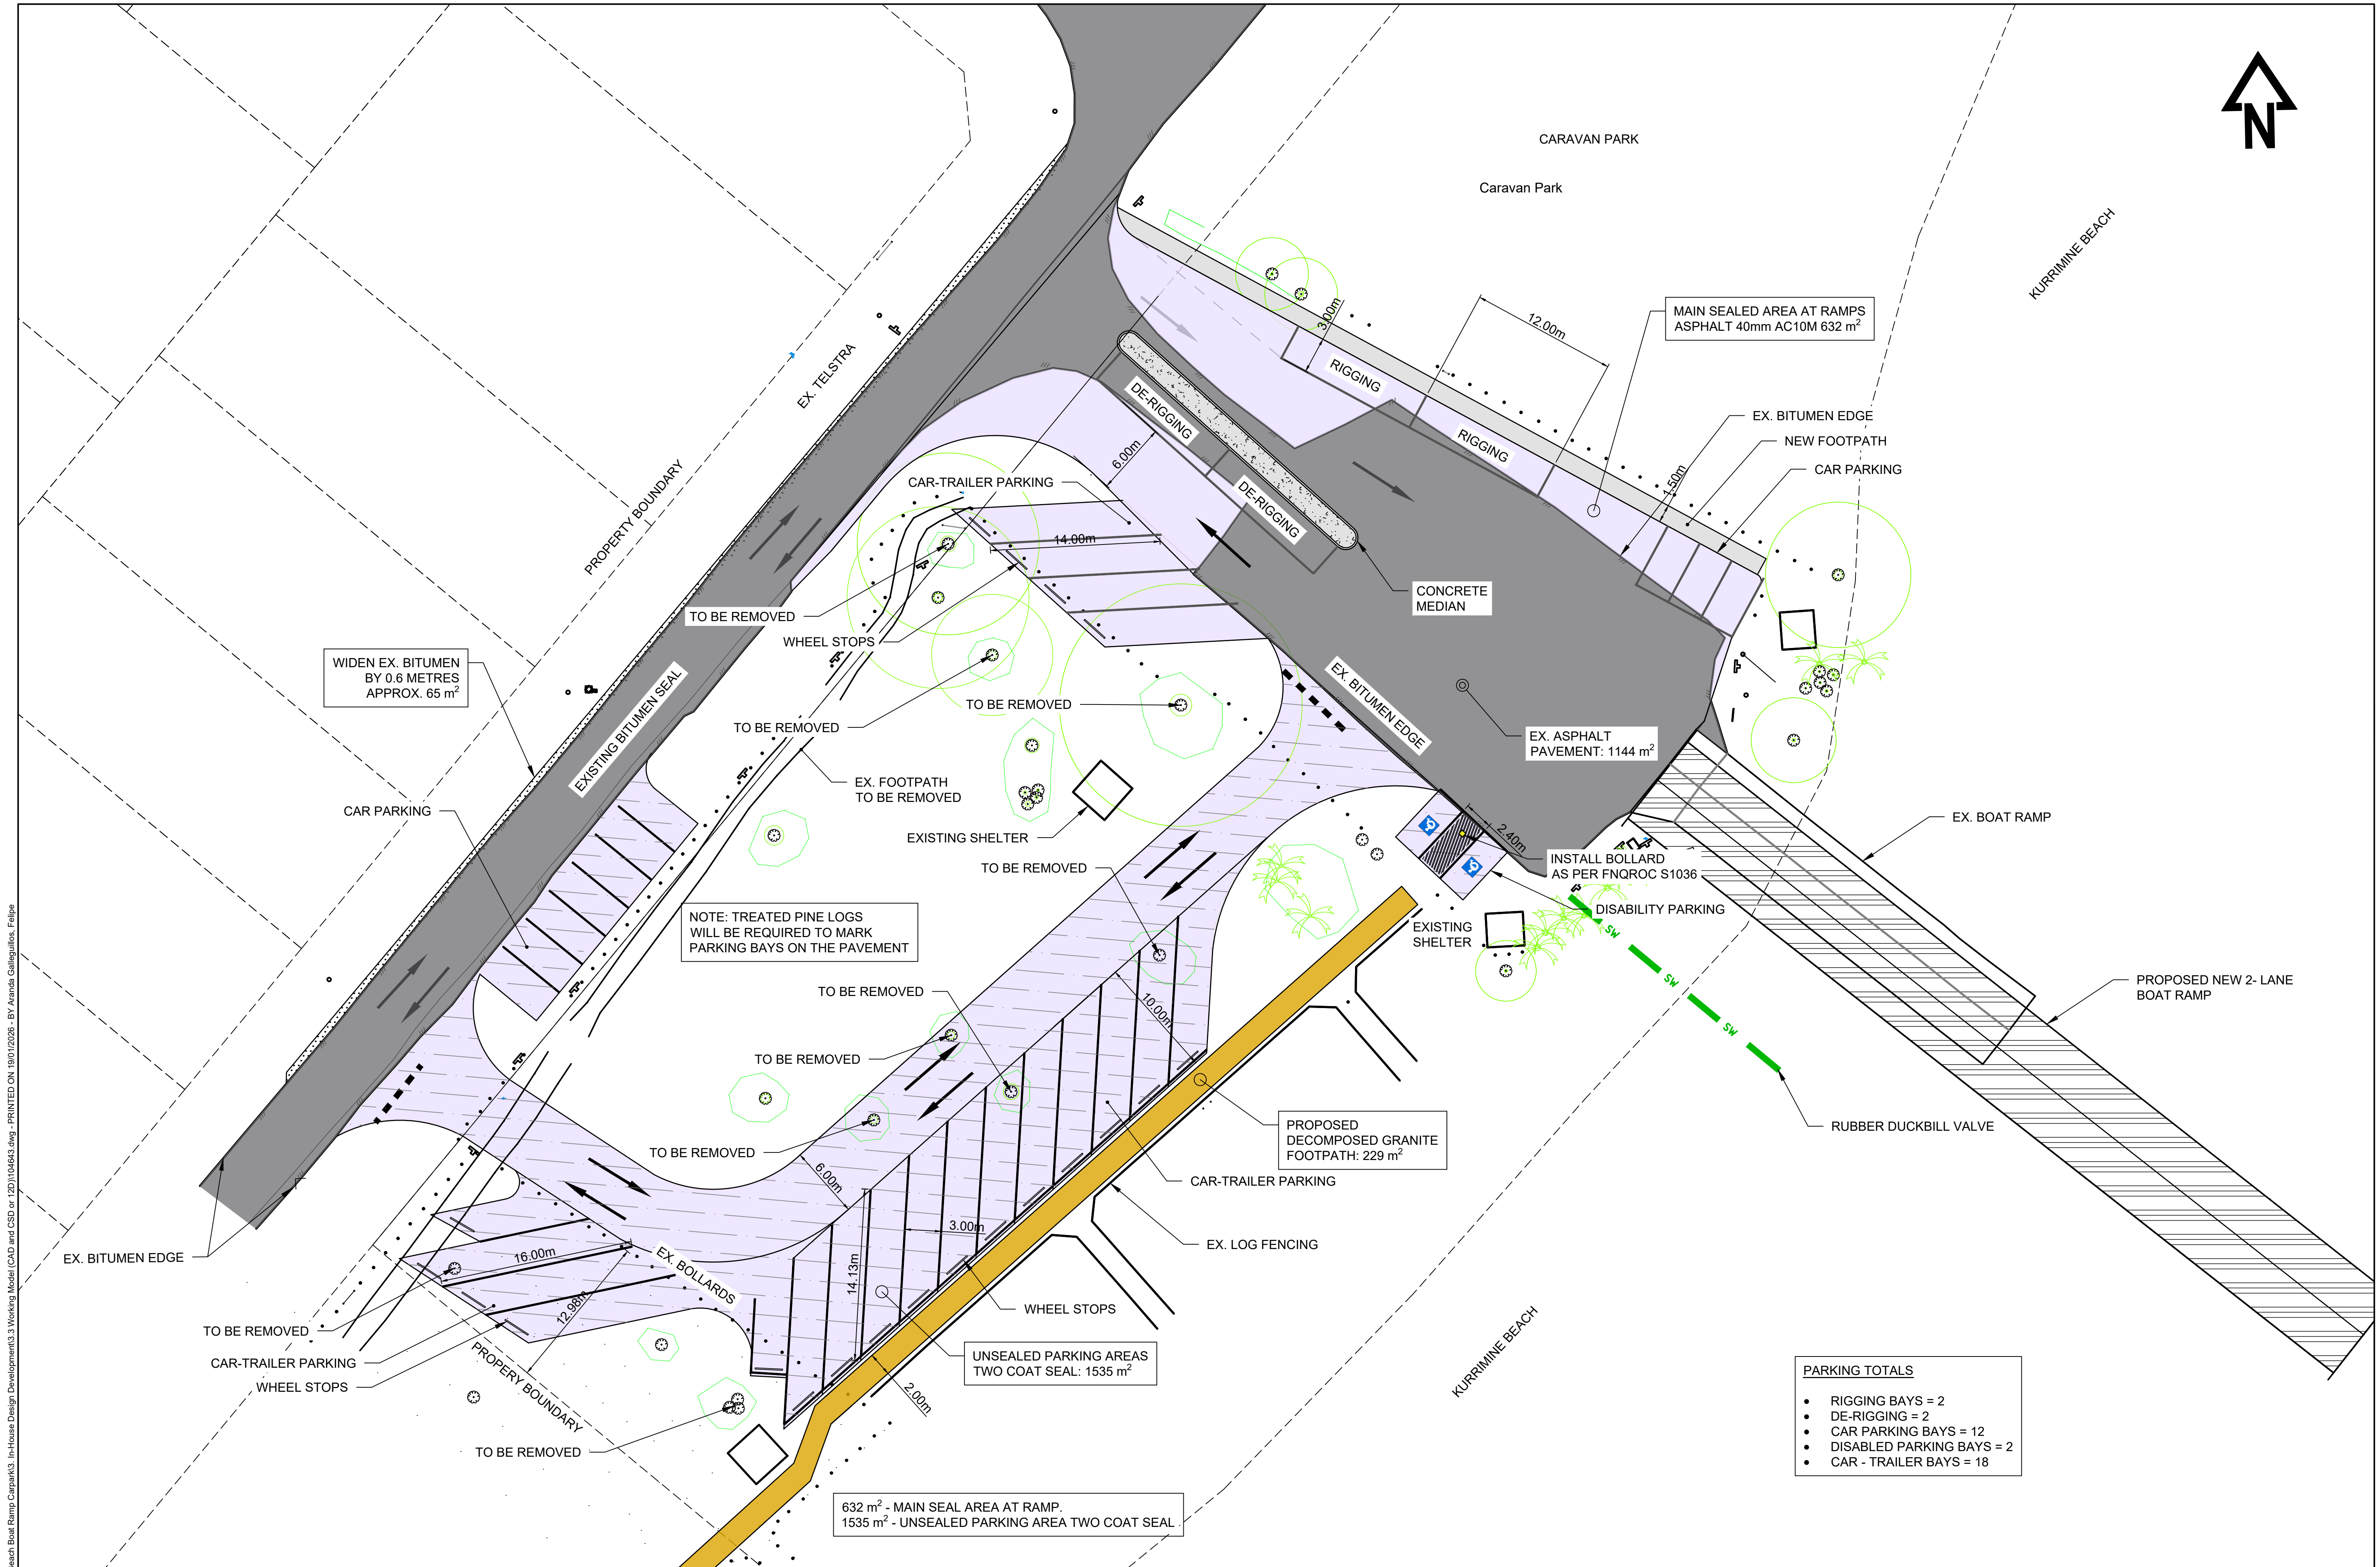

REV No.

ISSUE

INITIAL

DATE

A

CONCEPT

BH

04/07/25

B

CONCEPT

FA

09/01/25

SCALE BAR

0

15m

25m

SCALE 1:250 (A1)

SURVEY DATUM

GDA 2020

SHEET SIZE

A1

Cassowary Coast REGIONAL COUNCIL

DESIGN SOLUTIONS

1 CLARE STREET, INNISFAIL 4860 QLD

T +61 7 4043 8834

W www.cassowarycoast.qld.gov.au

APPROVER SIGNATURE

BH

PROGRAM
MARINE FACILITY - RENEWAL

FA

PROJECT NAME
KURRIMINE BEACH BOAT RAMP CARPARK UPGRADE

PROJECT No.
104643

REVIEWED
ROBERT JOHNSTONE PARADE

DRAWING No.
256016

APPROVER NAME AND RPEQ No.

APPROVER

RPEQNO

ISSUE

CONCEPT

DATE

09/01/25

REV No.

B

SHEET TITLE

GENERAL ARRANGEMENT

SHEET No.

C1.01

SHEET 3 OF SHEETS 05

104643

256016